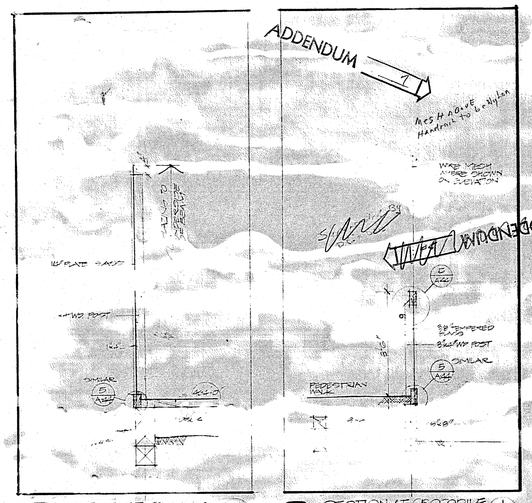

10 SKINK CONTAINMENT SCALE 1/2"=1'-0"

6 SECTION AT CROCODILE CONTAINMENT SCALE 1/2"=1'-0"

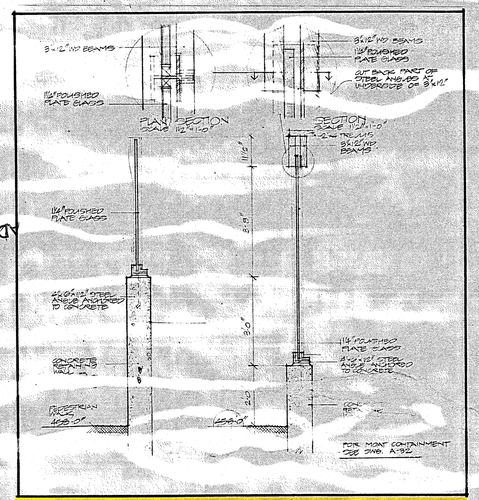

5 SECTIONS AT CROCODILE CONTAINMENT SCALE 1/2"=1'-0"

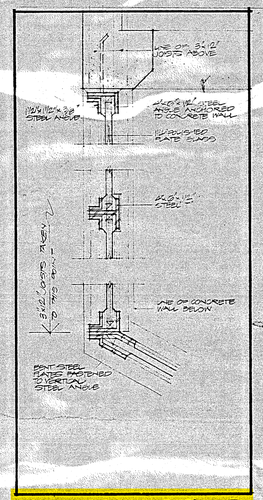

3 PLAN SECTIONS AT CROCODILE CONTAINMENT SCALE 1/2"=1'-0"

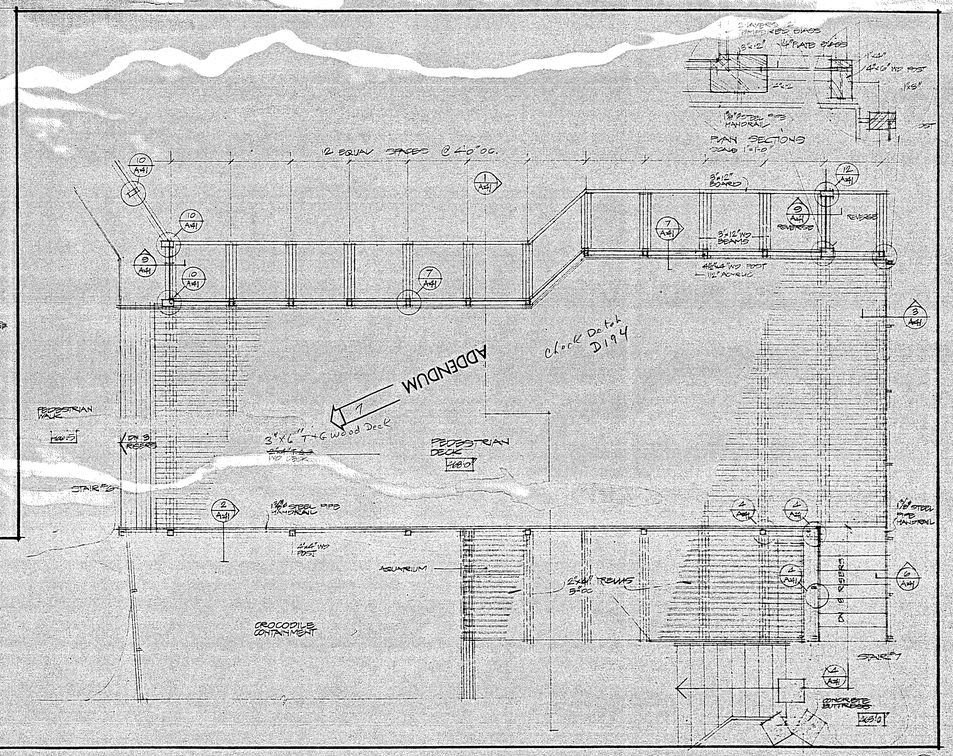

2 PLAN AT PEDESTRIAN BRIDGE SCALE 1/2"=1'-0"

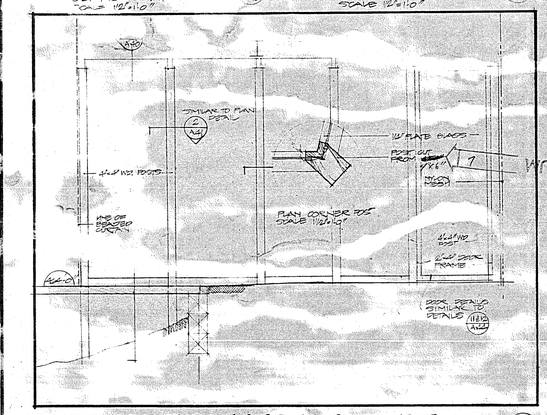

9 ELEVATION OF SKINK & GEKKO CONTAINMENT SCALE 1/2"=1'-0"

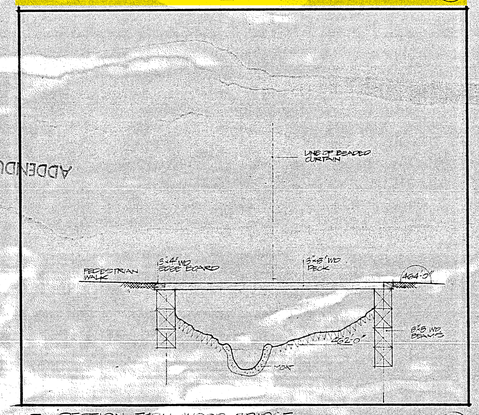

4 SECTION THRU WOOD BRIDGE SCALE 1/2"=1'-0"

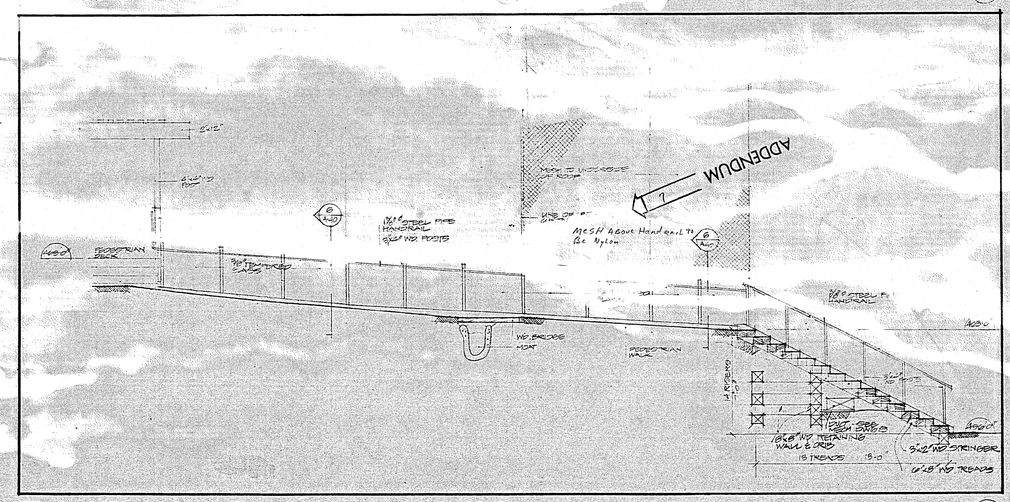

8 ELEVATION OF SOUTH SIDE AT CROCODILE CONTAINMENT SCALE 1/4"=1'-0"

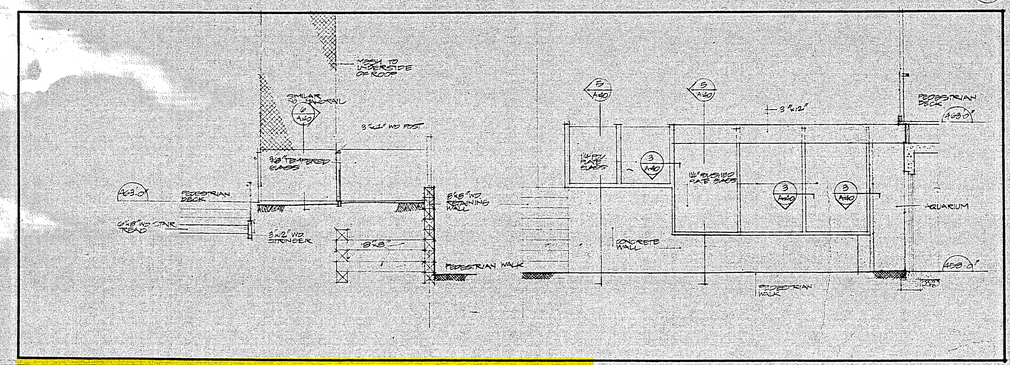

7 ELEVATIONS OF EAST & NORTH SIDES AT CROCODILE CONTAINMENT SCALE 1/4"=1'-0"

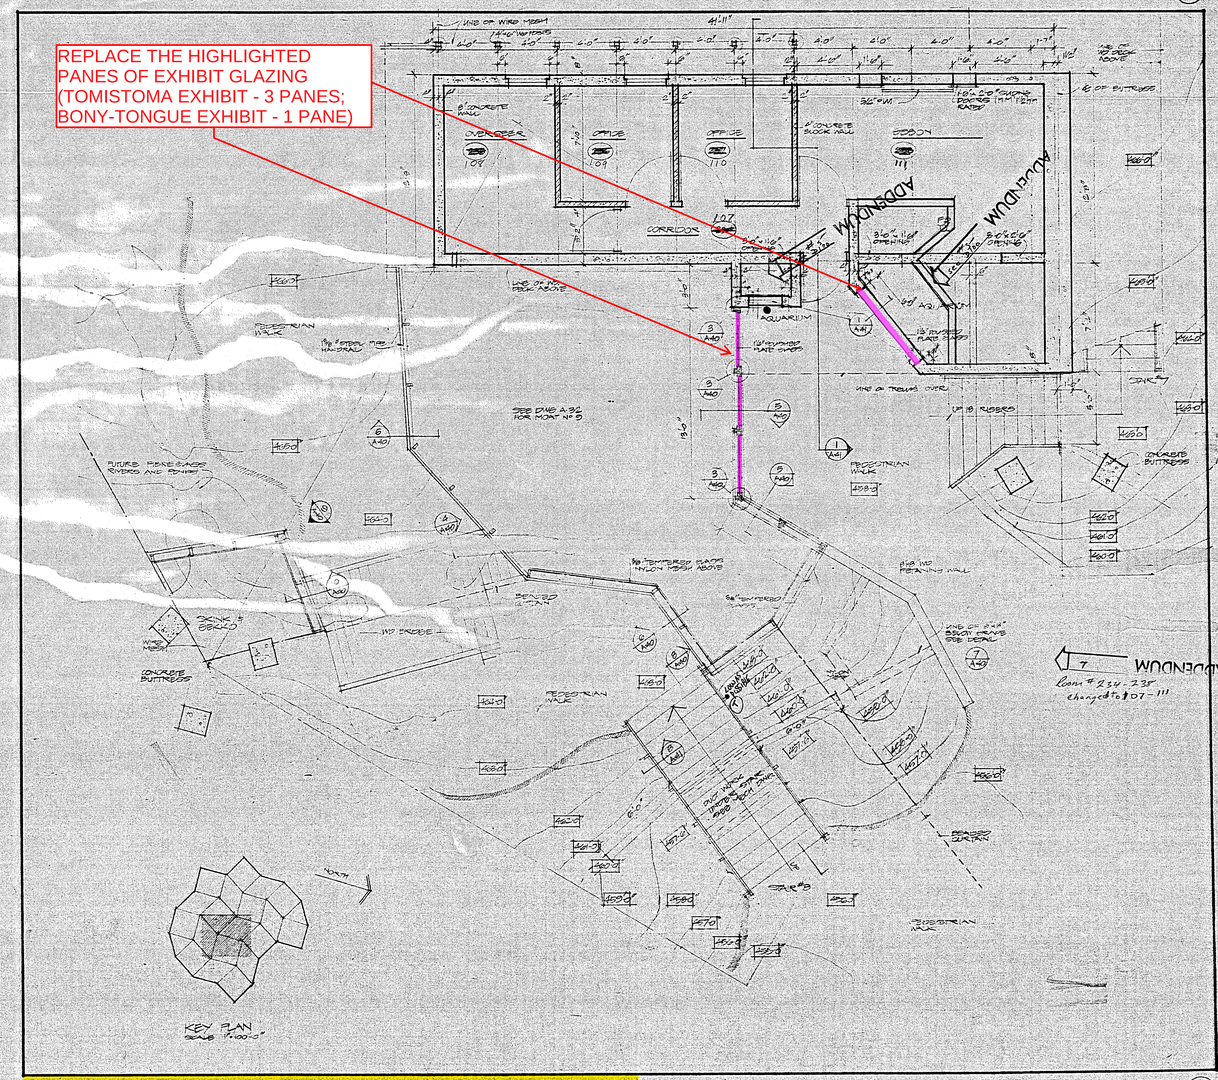

1 PLAN AT CROCODILE CONTAINMENT AND OFFICES LOWER LEVEL SCALE 1/2"=1'-0"

Revisions

date	no		chk

Municipality of Metropolitan Toronto Parks Department

T.W. Thompson, Commissioner

R J Thom
Clifford & Lawrie
Crang & Boake

Architects for the Metropolitan Toronto Zoo

M S Yolles Associates Ltd.
Structural Engineers

H H Angus & Assoc. Ltd.
Mech. & Elect. Engineers

Johnson, Sustronk, Weinstein and Associates Ltd.
Landscape Architects

METROPOLITAN TORONTO ZOO

INDOMALAYA PAVILION

proj office

zoo director

parks dept

PEDESTRIAN BRIDGE & CROCODILE CONTAINMENT DETAILS

date	7 APRIL 72
scale	AS NOTED
drawn	N.A.M.
checked	
contract no.	Z-11-72
contract package no.	2
drawing no.	A40